NOTES:
1. WALL AND CEILING CONSTRUCTION TO MEET 2018 INTERNATIONAL RESIDENTIAL CODE. REFER TO CHAPTERS 6,7,8.

2. GENERAL CONTRACTOR TO VERIFY STRUCTURAL SUPPORT, MATERIALS, PLACEMENT AND SPACING OF PIERS, GIRDERS, AND JOISTS, ETC. CONSULT STRUCTURAL ENGINEER AT DISCRETION OF CONTRACTOR OR HOME OWNER.

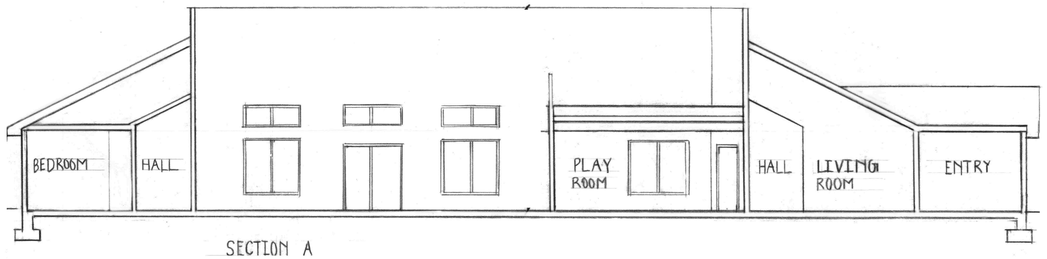

SECTION A

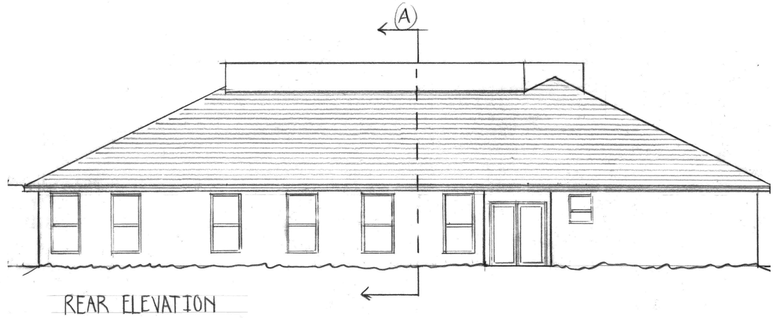

REAR ELEVATION

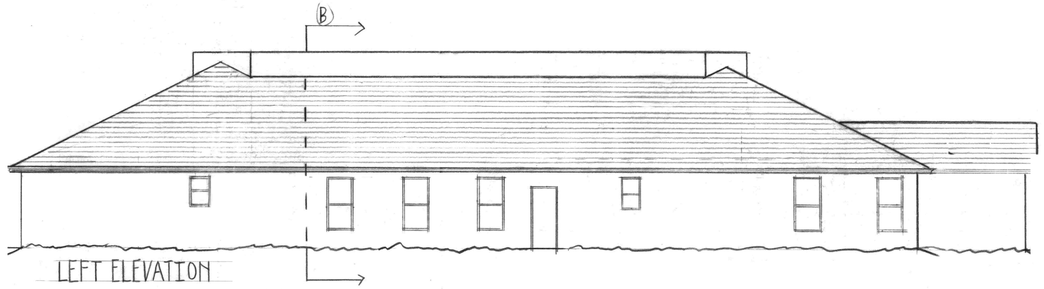

LEFT ELEVATION

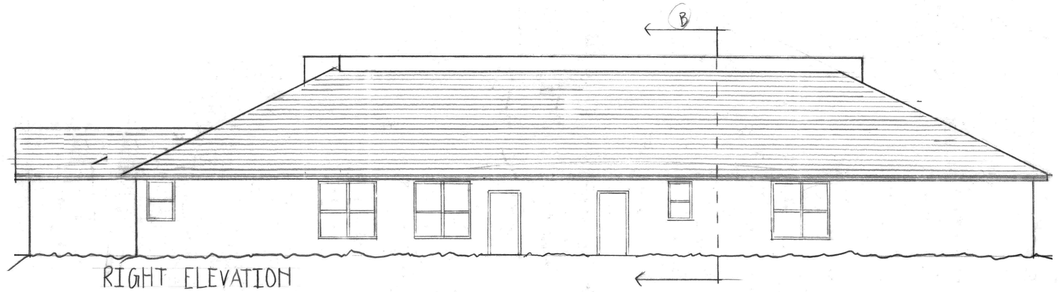

RIGHT ELEVATION

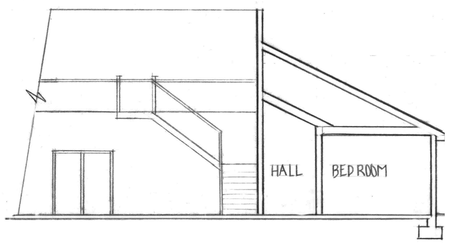

SECTION B

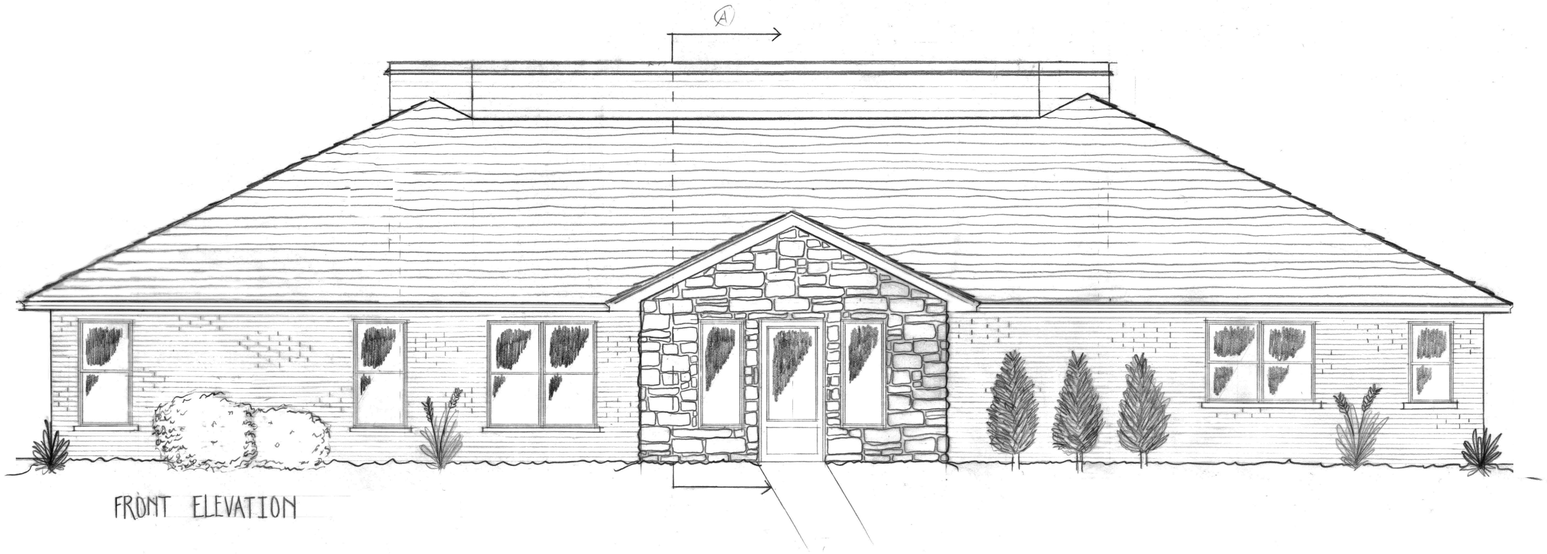

FRONT ELEVATION

© COPYRIGHT - 2026
All rights reserved, Dale Peer - Home Design, Inc.
These documents may not be reproduced in any form without written consent from Dale Peer - Home Design, Inc.

ENNIS & PEER - HOME DESIGN
1200 E. WOODHURST, K-100 SPRINGFIELD, MO 65804
PHONE: 417-889-3545 dalepeerhd@sbcglobal.net

These drawings and notes constitute what is referred to in the industry as a "Builder's Set." They have been produced with limited construction detail on the assumption that the Builder, as a trained professional, possesses the expertise required to complete the work in a workmanlike manner; including the design and construction of the mechanical, plumbing and electrical systems. If the builder is unclear or unfamiliar with the structural connections or any other process chosen to construct this building, consult with the appropriate registered Engineer immediately. General Contractor to check and verify all dimensions, window / door sizes, and other conditions at the job site prior to and during construction. Construction to conform to 2018 International Residential Code.

OCTOBER 13, 2026

RESIDENCE for
DAVID and SHONNA CARR

1